Beaufort County Public Works
Stormwater Infrastructure

Project Summary: Laurel Street W

Activity: Routine/Preventive Maintenance

Duration: 09/18/2026 - 09/23/2026

Narrative Description of Project:

Project improved 1,200 L.F. of drainage system. Cleaned out 1,200 L.F. of roadside ditch and jetted (14) driveway pipes.

2027-517 / Laurel Street W	**Labor Hours**	**Labor Cost**	**Equipment Cost**	**Material Cost**	**Contractor Cost**	**Total Cost**
AUDIT / Audit Project	0.50	$12.88	$0.00	$0.00	$0.00	$12.88
DPJT / Driveway Pipe - Jetted	16.00	$370.96	$797.28	$11.00	$0.00	$1,179.24
HAUL / Hauling	24.00	$544.44	$3,442.32	$0.00	$0.00	$3,986.76
RSDCL / Roadside Ditch - Cleanout	40.00	$1,026.00	$1,345.01	$0.00	$0.00	$2,371.01
UTLOC / Utility locates	2.00	$57.38	$0.00	$0.00	$0.00	$57.38
Grand Total	**82.50**	**$2,011.66**	**$5,584.61**	**$11.00**	**$0.00**	**$7,607.27**

Before




During



After



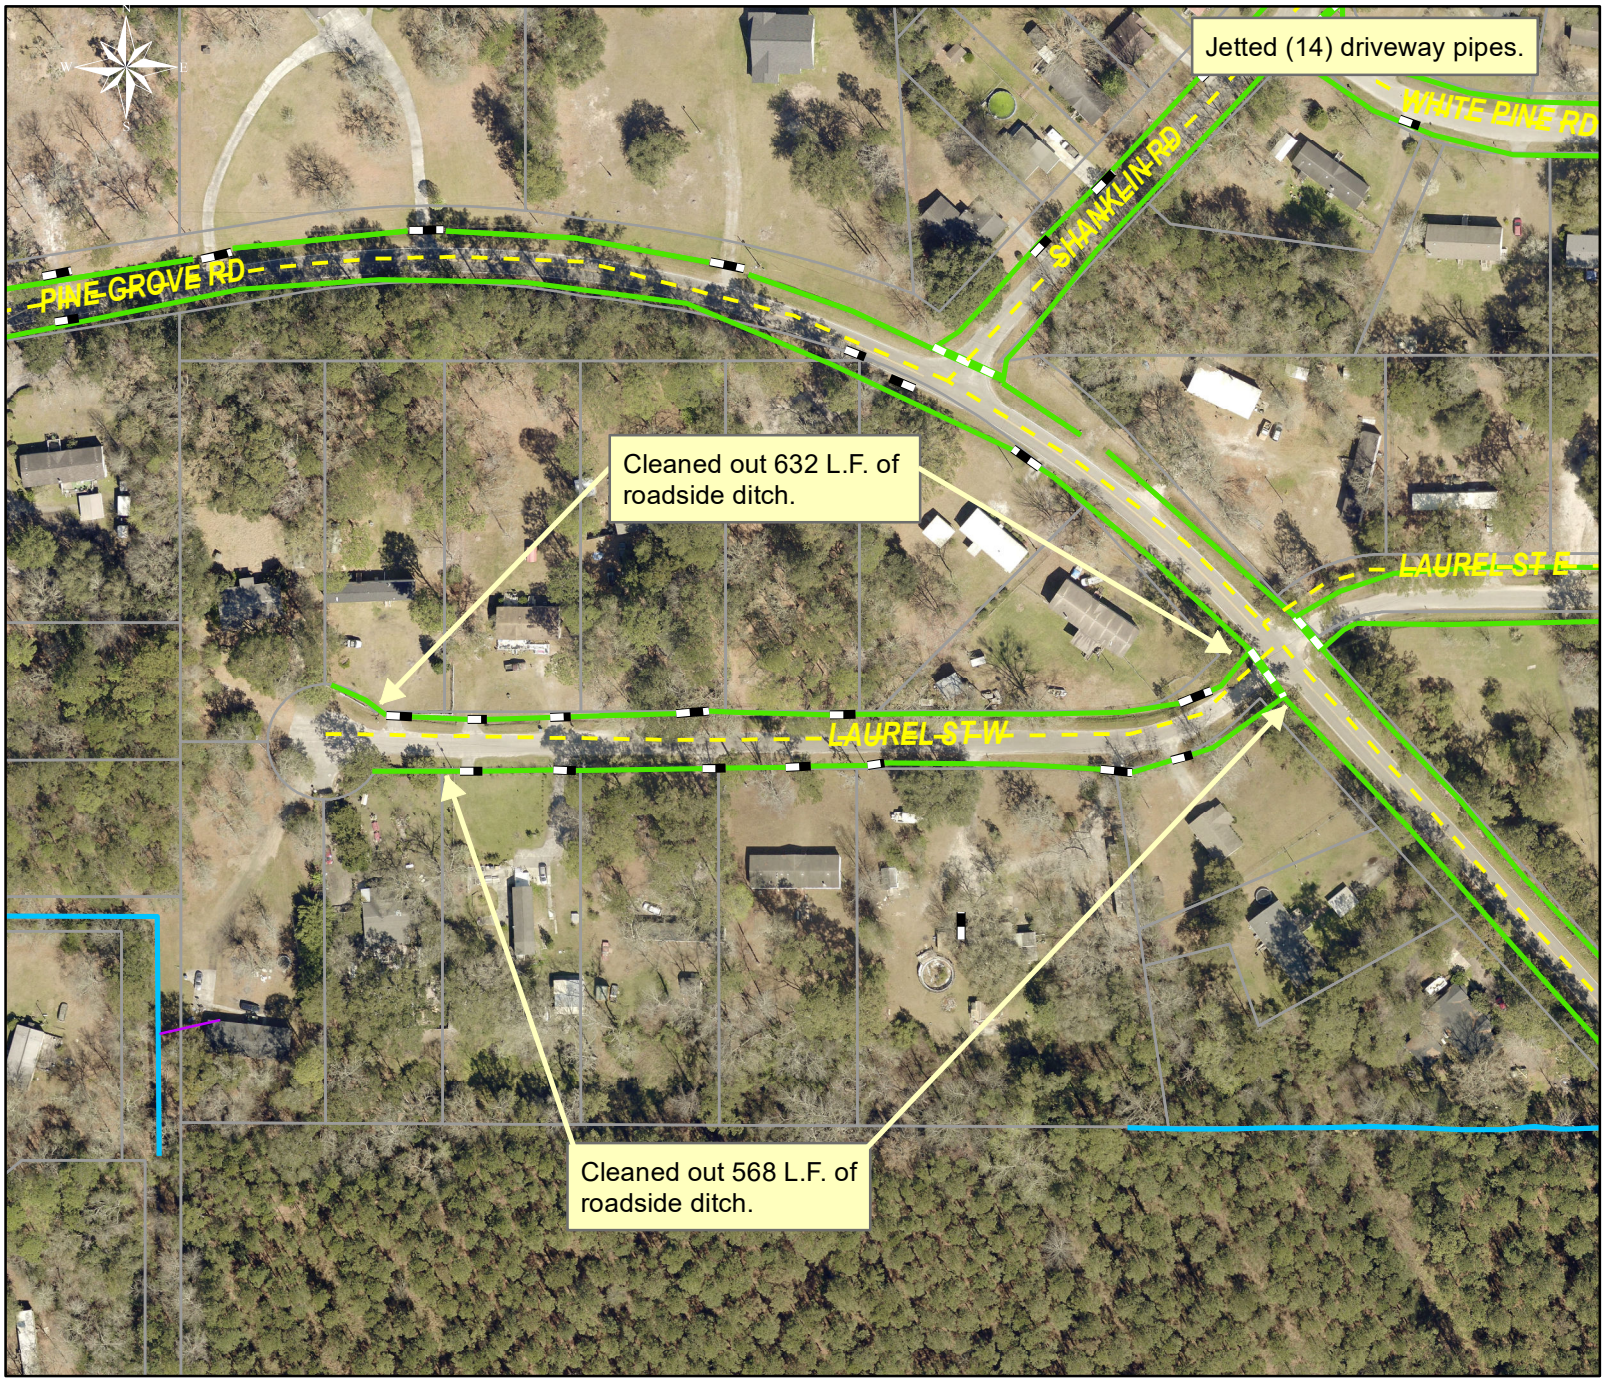

Project:Laurel Street W

Activity: Routine/ Preventive Maintenance

Project #: 2027-517

Township/SW Dist: Port Royal Island/6

Completed: September 2026

Legend

Drainage Type

- Access Pipe
- Bleeder Pipe
- Channel Pipe
- Channel
- Stream
- Crossline Pipe
- Driveway Pipe
- Lateral
- Lateral Pipe
- River
- Road Pipe
- Roadside
- Roadside Pipe

0 30 60 120 180 240 Feet

1 inch = 170 feet

Prepared By: BC Stormwater Management Utility
Date Print:10/16/26
File:C:\project summaries map/Laurel Street W_2027-517